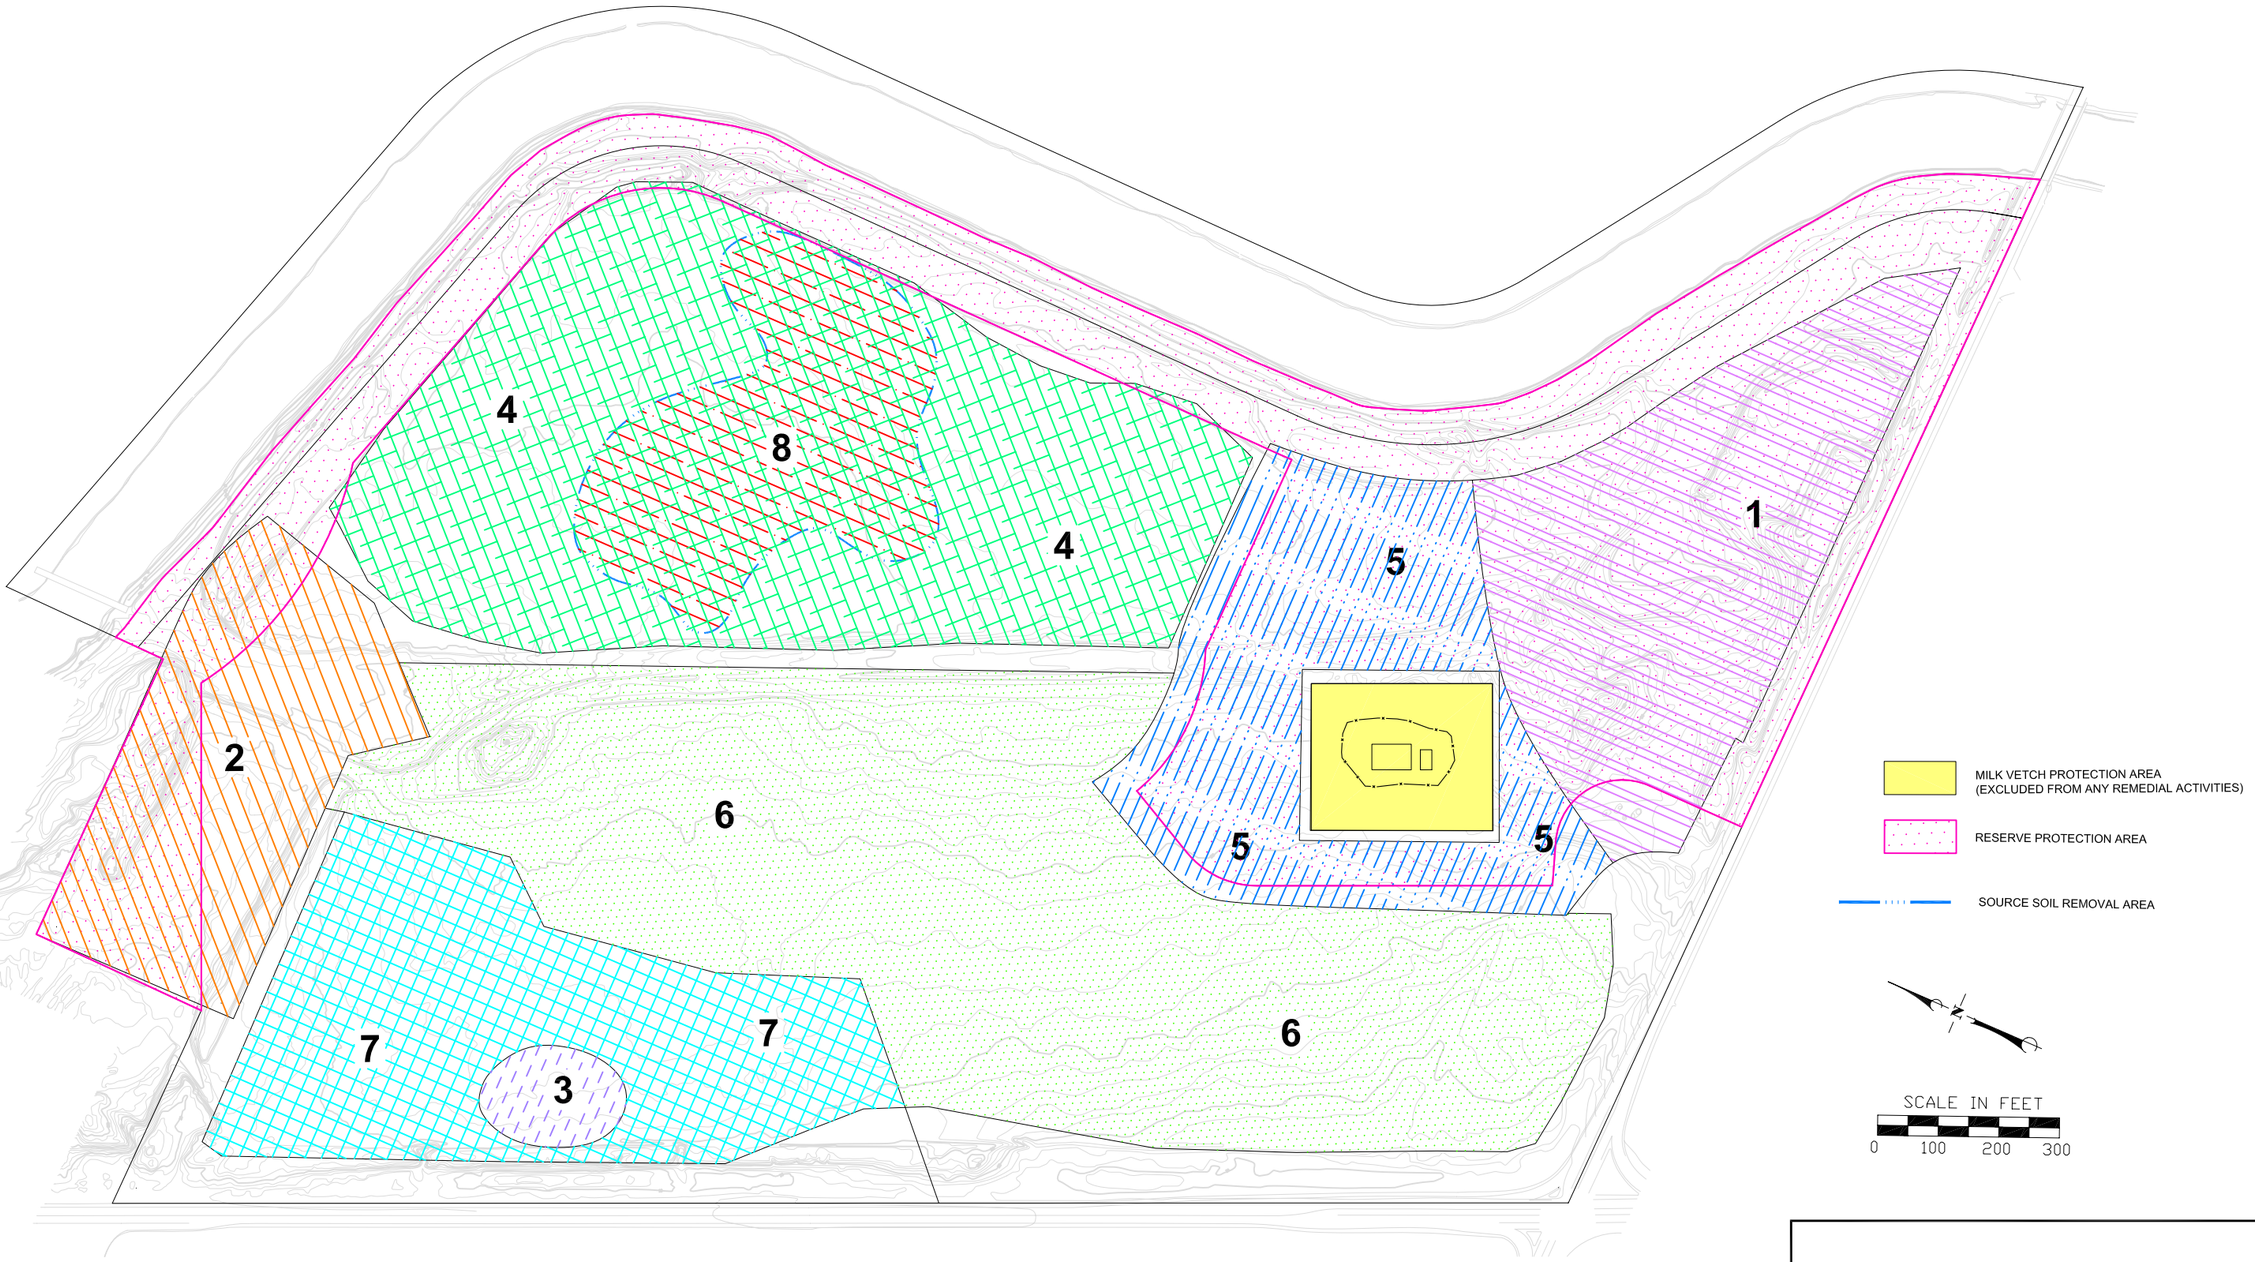

SEE TABLE FS-5 FOR PRELIMINARY
SOIL MOVEMENT PLAN

Soil Excavation and
Placement Areas

Mandalay Bay - 002-10261-00

LFR
LEVINE•FRICKE

Figure FS-7

H:\lfpublic\10000 Section\10261\RAP\Revised Figures 101005\FS-7.dwg [FS-7] 10/19/05 4:41pm JLOVING XREFS: