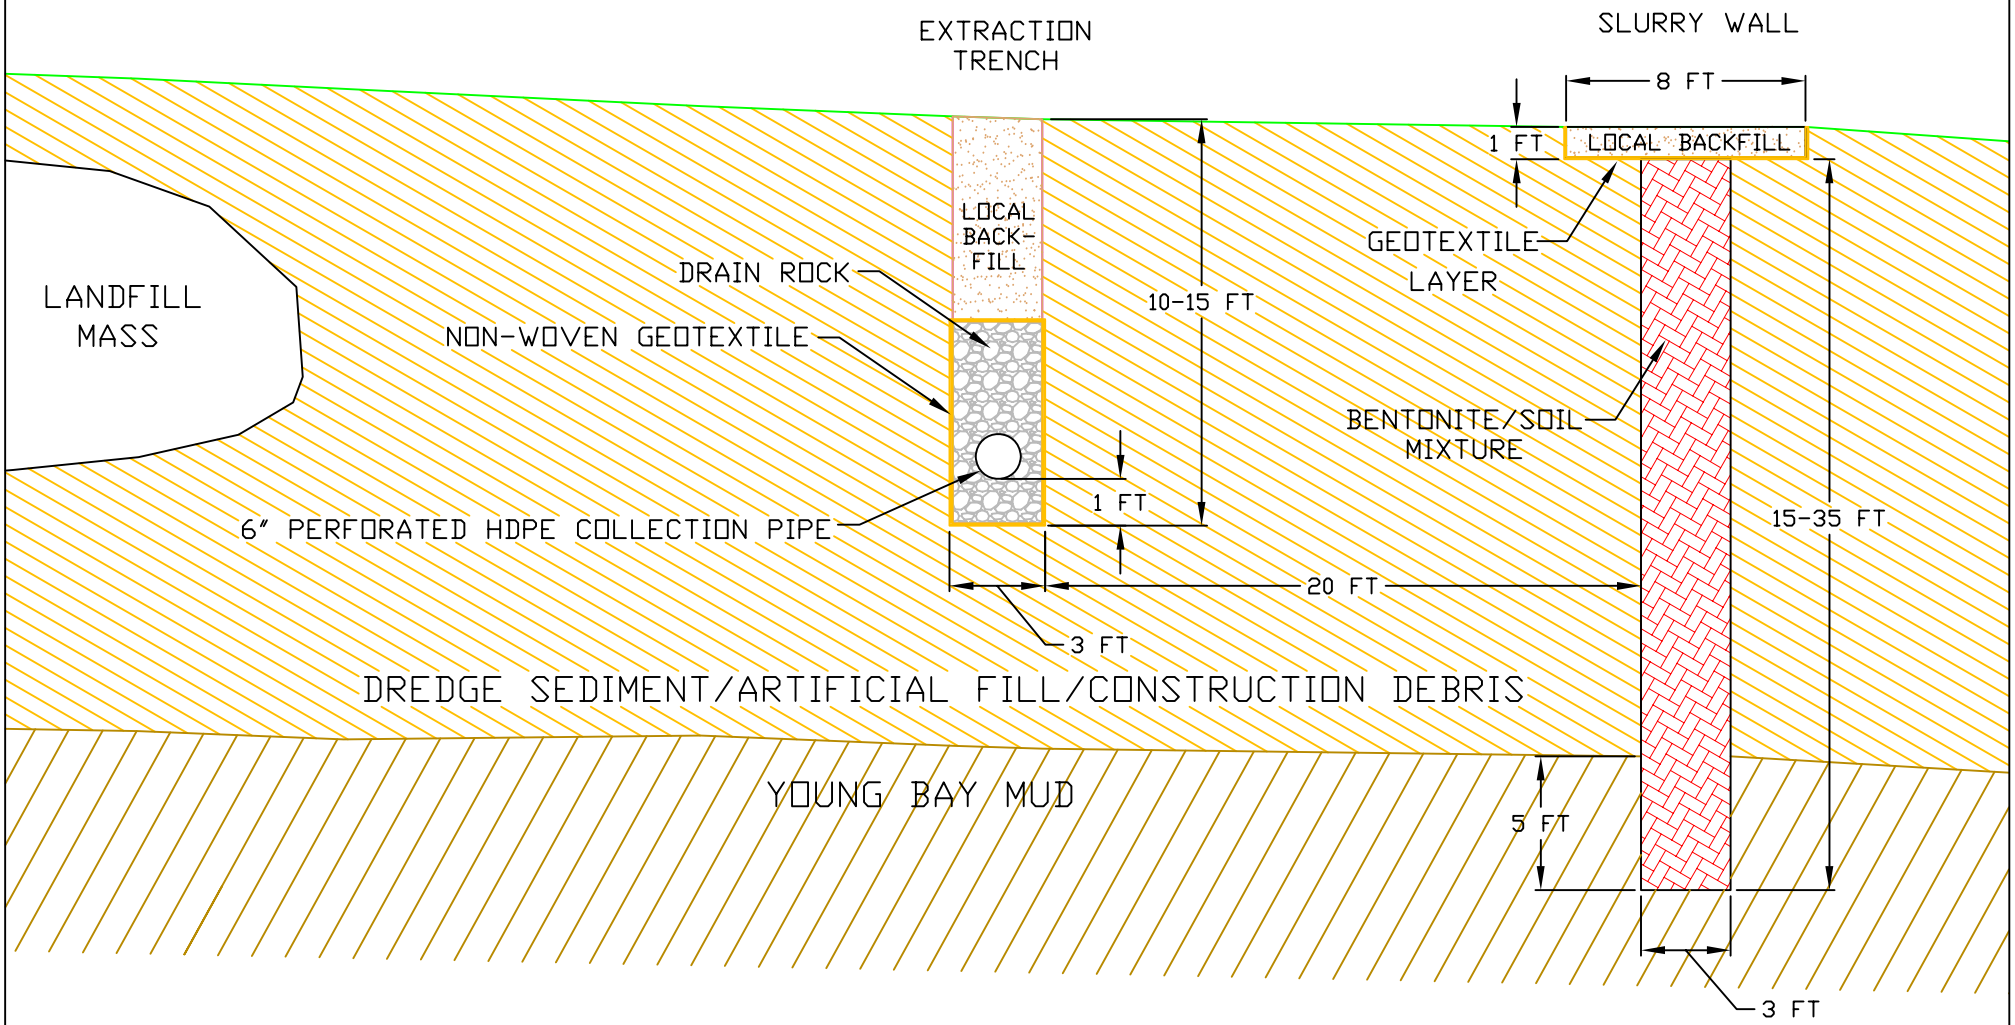

FIGURE 2-14

WESTON SOLUTIONS	1575 Treat Blvd Suite 212 Walnut Creek, CA. 94598	PREPARED FOR: E. POPEK DATE: 4/25/06	CONTAINMENT BARRIER TYPICAL CROSS SECTION INVESTIGATION AREA H1 RAP/ROD/RCRA CLOSURE PLAN MARE ISLAND, VALLEJO, CALIF.