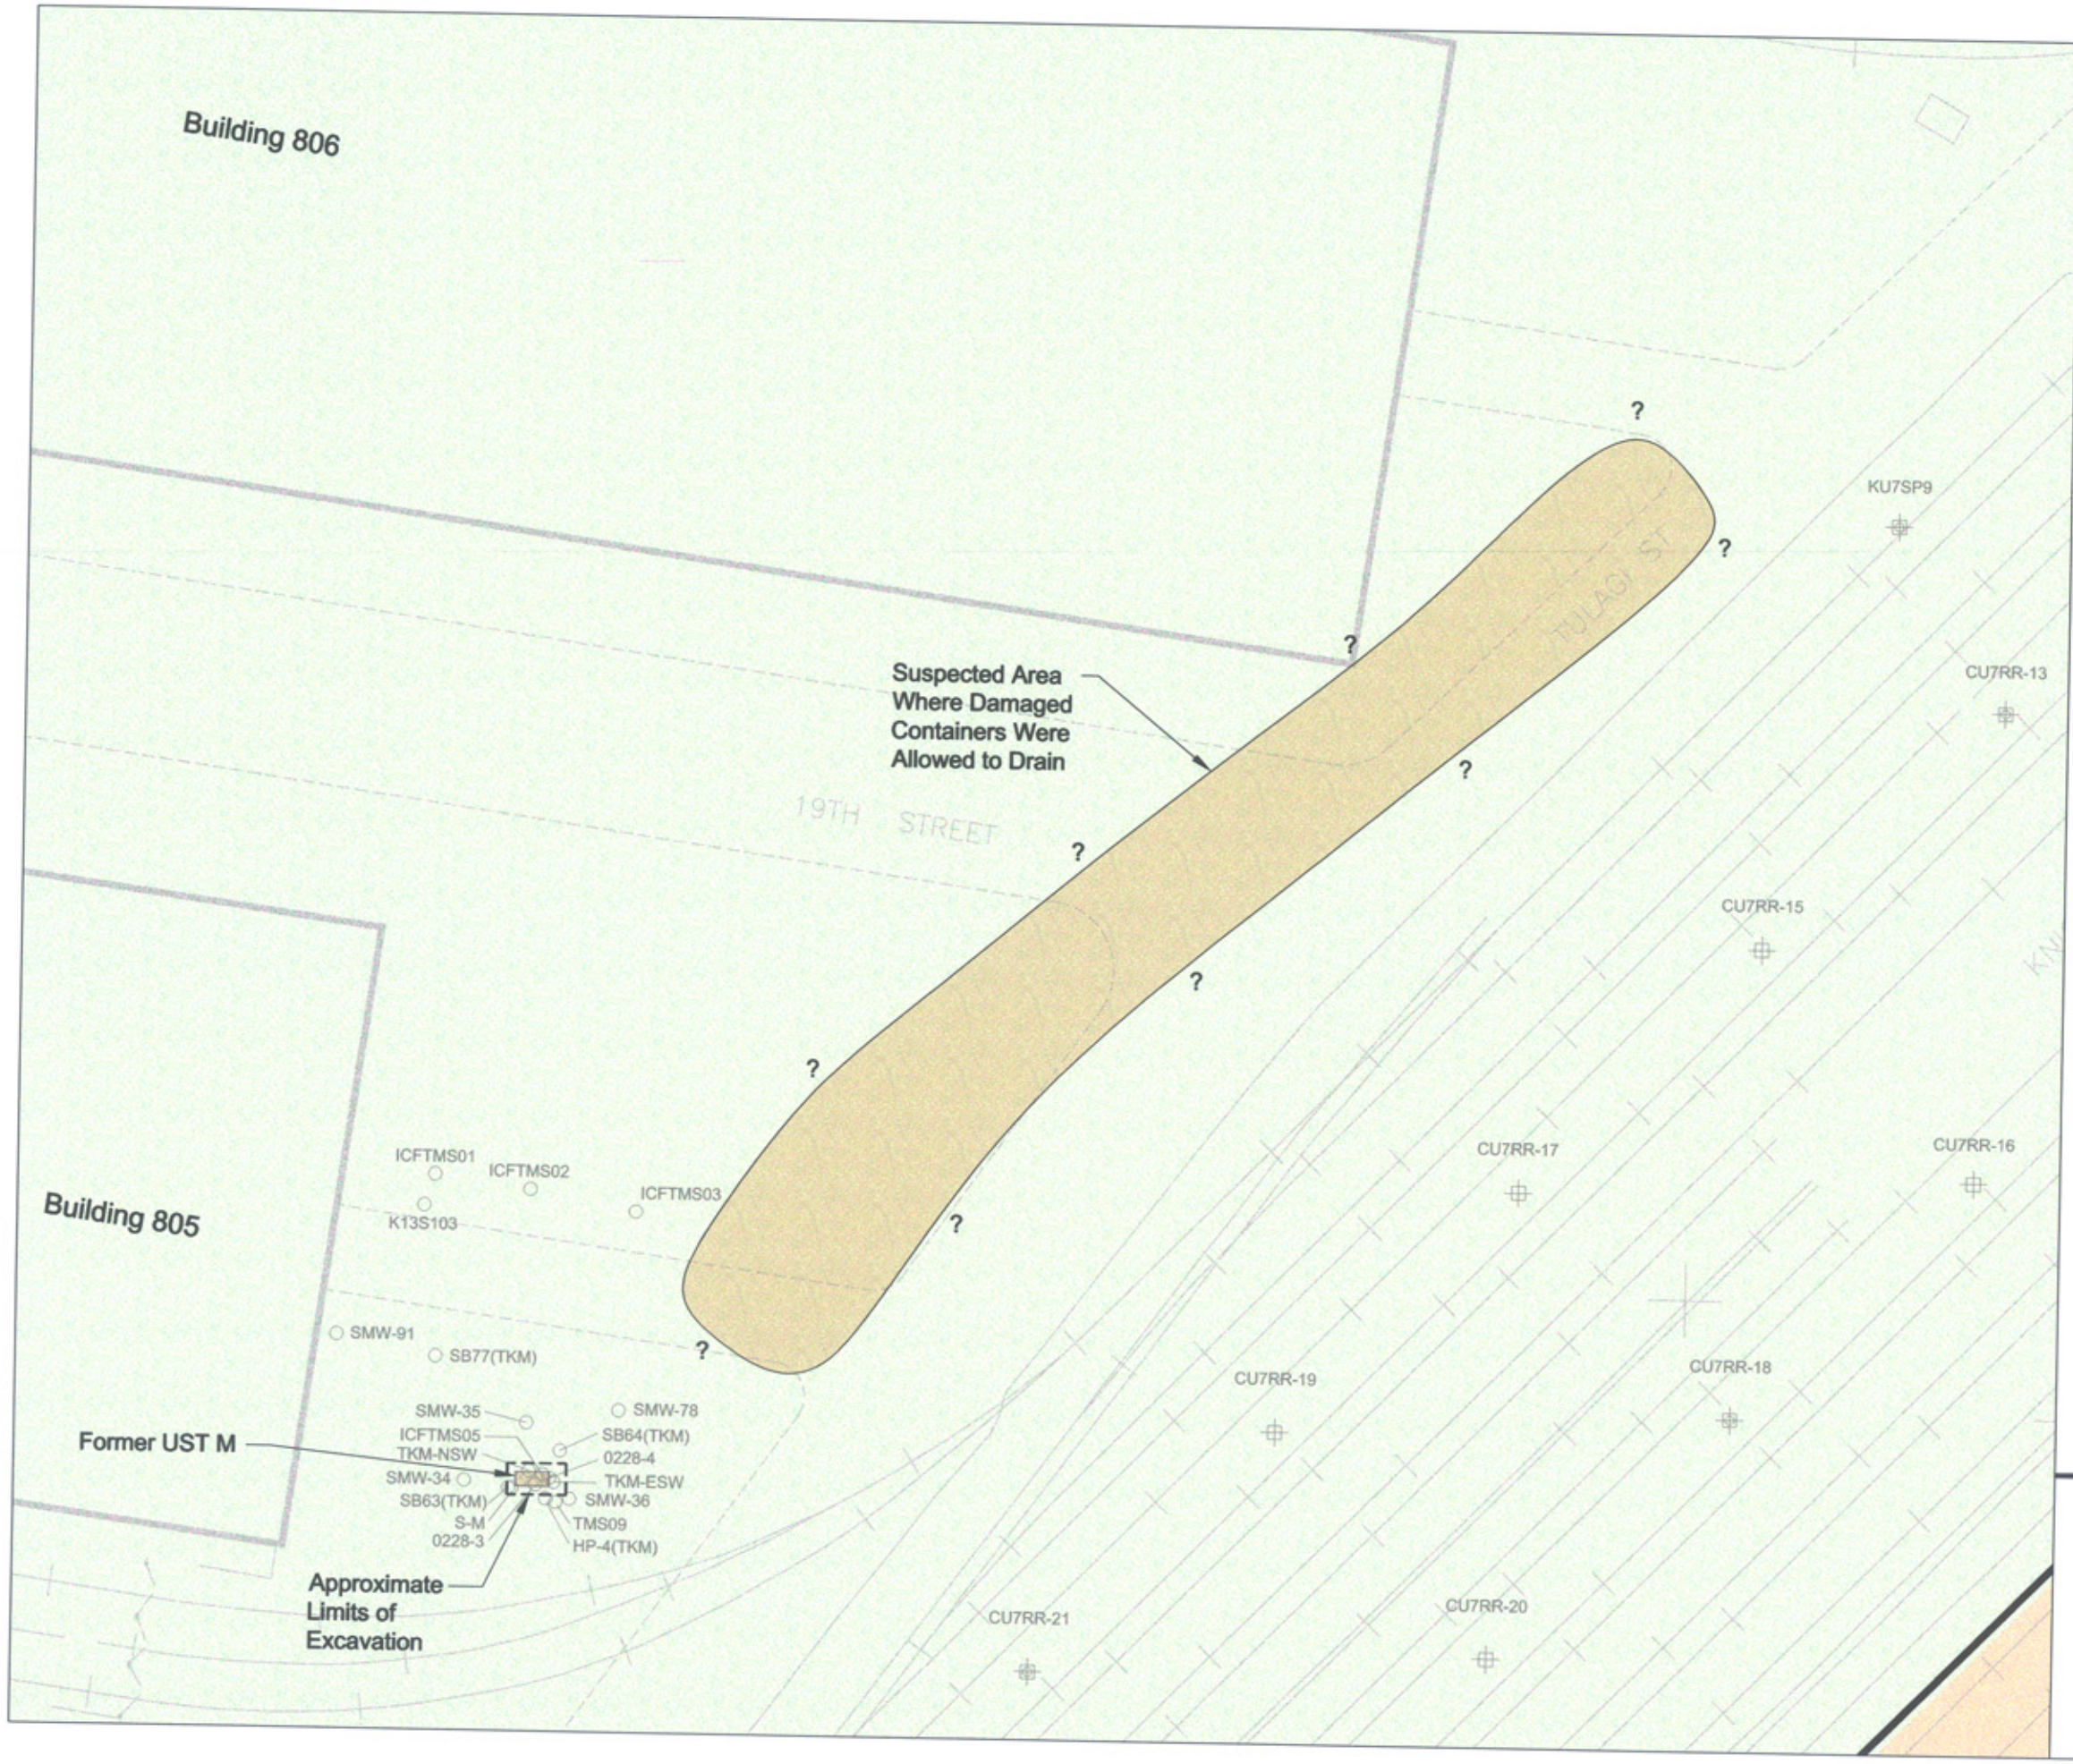

N

0 50 100

(Approximate Scale in Feet)

Explanation:

- Monitoring Well without Soil Samples
- Monitoring Well with Soil Samples
- Grab Groundwater Sample
- Soil Sample
- Soil and Grab Groundwater Sample
- Former Underground Storage Tank ("UST"), Above Ground Storage Tank ("AST"), Oil / Water Separator ("OWS"), Washrack, Building, or Other Location Addressed by Risk Management Plan ("RMP Locations")
- Property Subject to Transfer to Oakland Base Reuse Authority ("OBRA") by Economic Development Conveyance ("EDC") ("RMP Implementation Area")
- Real Property Outside Oakland Army Base ("OARB")
- Footprint of Former Building or Feature
- OBRA Boundary for Planned Gateway Development Area
- Boundary of Oakland Army Base

Notes:

1. All locations are approximate.
2. Basemap taken from IT Corporation "OARB Site Map", dated 17 February 1999.
2. Location of Potential Drum Drainage Area from U.S. Army Toxic and Hazardous Materials Agency, "Update of the Initial Installation Assesment of Oakland Army Base", Fig 2-1, 1988.

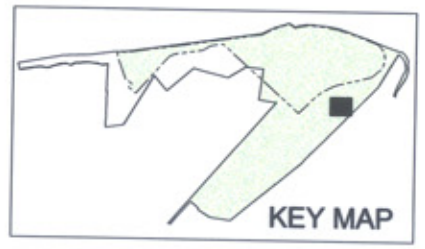

Erler & Kalinowski, Inc.

Potential Drum Drainage Area
East of Buildings 805 and 806

Oakland Army Base
Oakland, CA

September 2002
EKI A10063.00

Figure 4-11